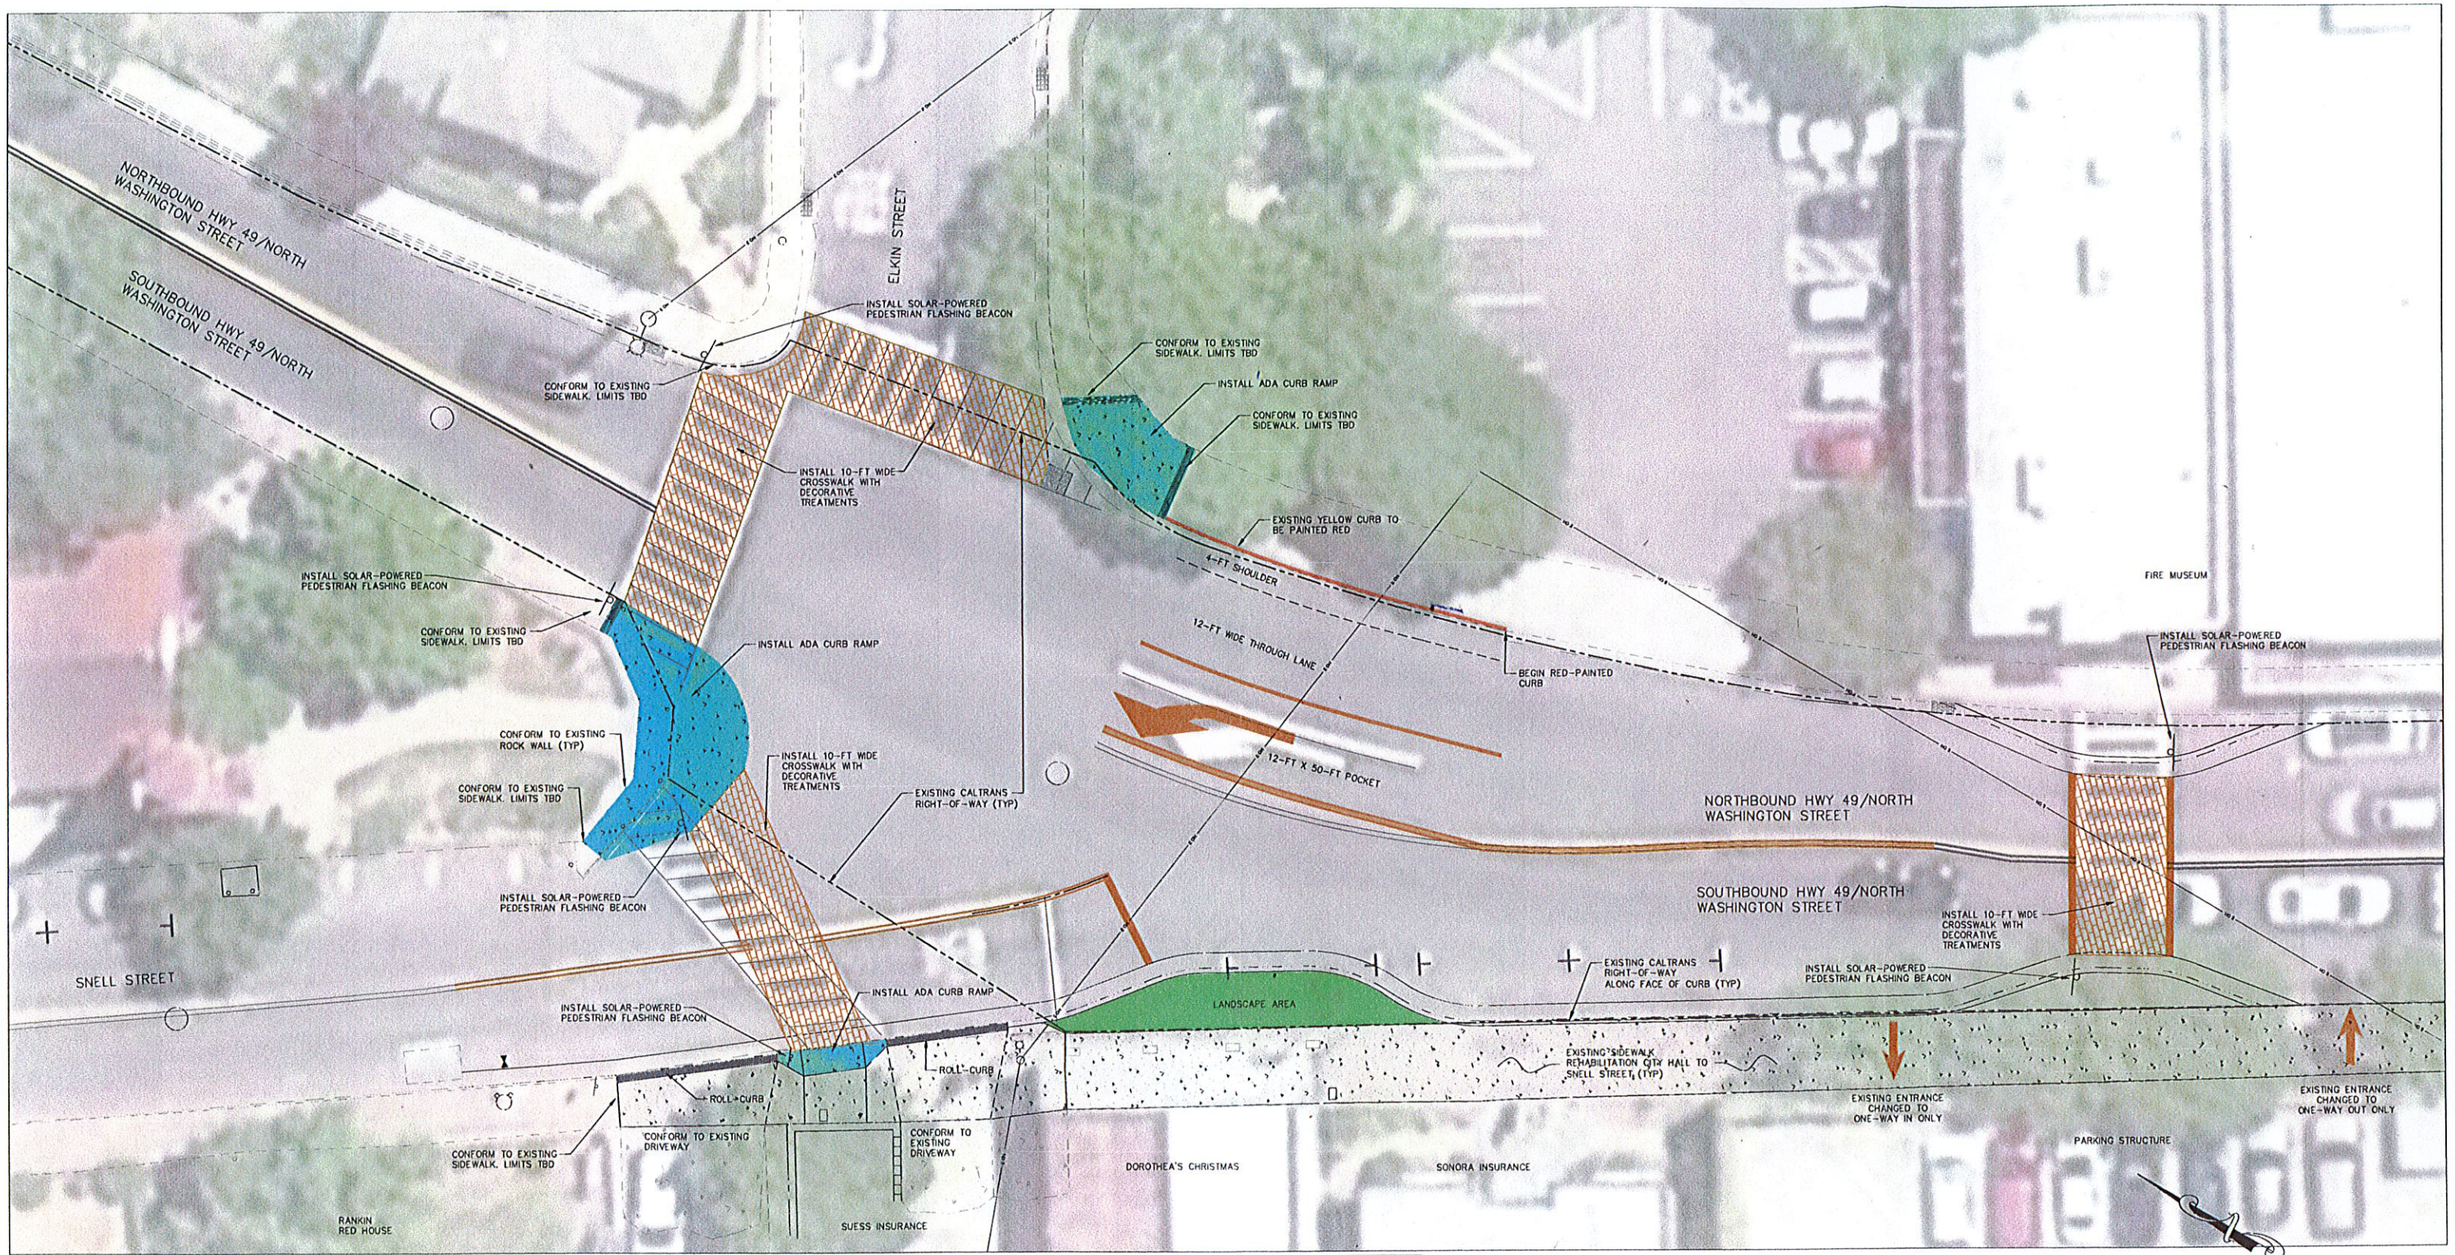

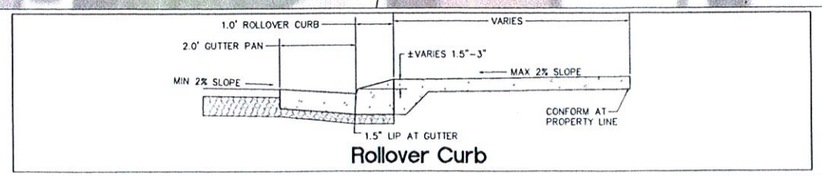

Rollover Curb

GRAPHIC SCALE

10 0 5 10 20 40

(IN FEET)
1 inch = 10 ft.

NO.	REVISION	BY	DATE

WILLDAN Engineering
9281 Office Park Circle ~ Suite 100
Elk Grove, CA 95758 916.478.6002

DESIGNED:
DRAWN:
CHECKED:

REGISTERED PROFESSIONAL ENGINEER PETER M. PEL No. 49523 CIVIL STATE OF CALIFORNIA

PRELIMINARY

CITY OF SONORA

NORTH WASHINGTON STREET
SONORA, CALIFORNIA 95337

SONORA • CALIFORNIA INCORPORATED 1851

RED CHURCH PEDESTRIAN AND CIRCULATION IMPROVEMENT PROJECT

DATE: JAN 02, 2019
SCALE:
PROJECT NO.: 108299

SHEET: 1 OF 1